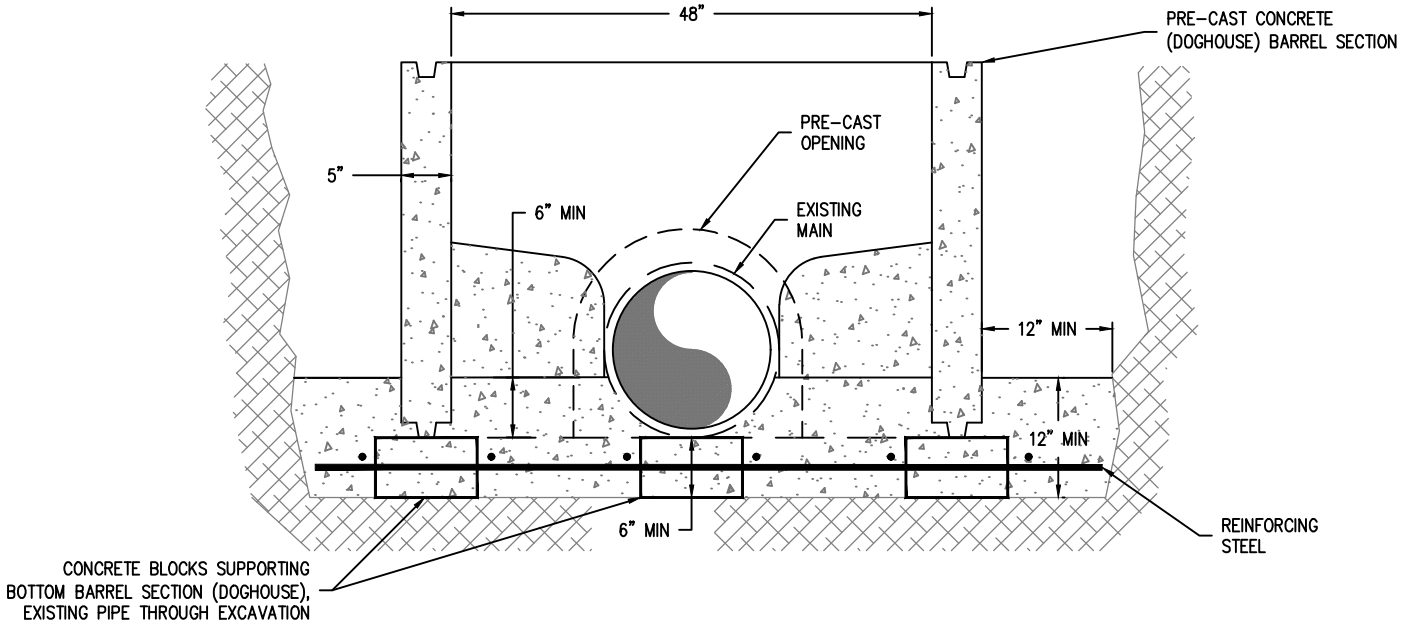

SECTION A-A

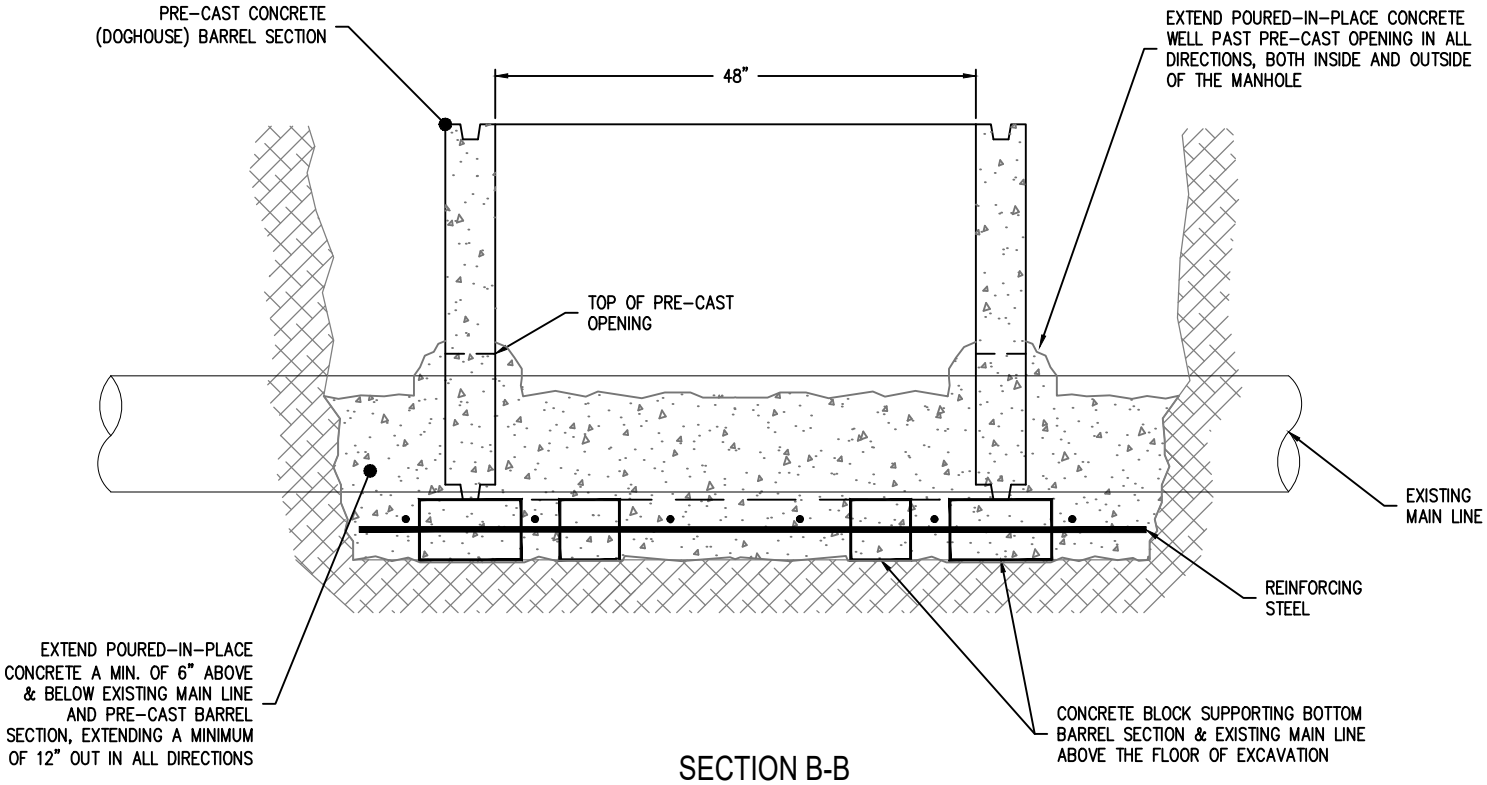

SECTION B-B

OAK LODGE WATER SERVICES

SANITARY SYSTEM STANDARD DRAWING

POURED-IN-PLACE SADDLE MANHOLE BASE
SHEET 2 OF 2

NO.	REVISIONS	DATE	BY
1			
2			
3			
4			

APPROVED

DISTRICT ENGINEER

DRAWING NO.
306

DATE: 09/12/2017

SCALE: NTS